RECEIVED
FEB 10 2025
Land Use Department

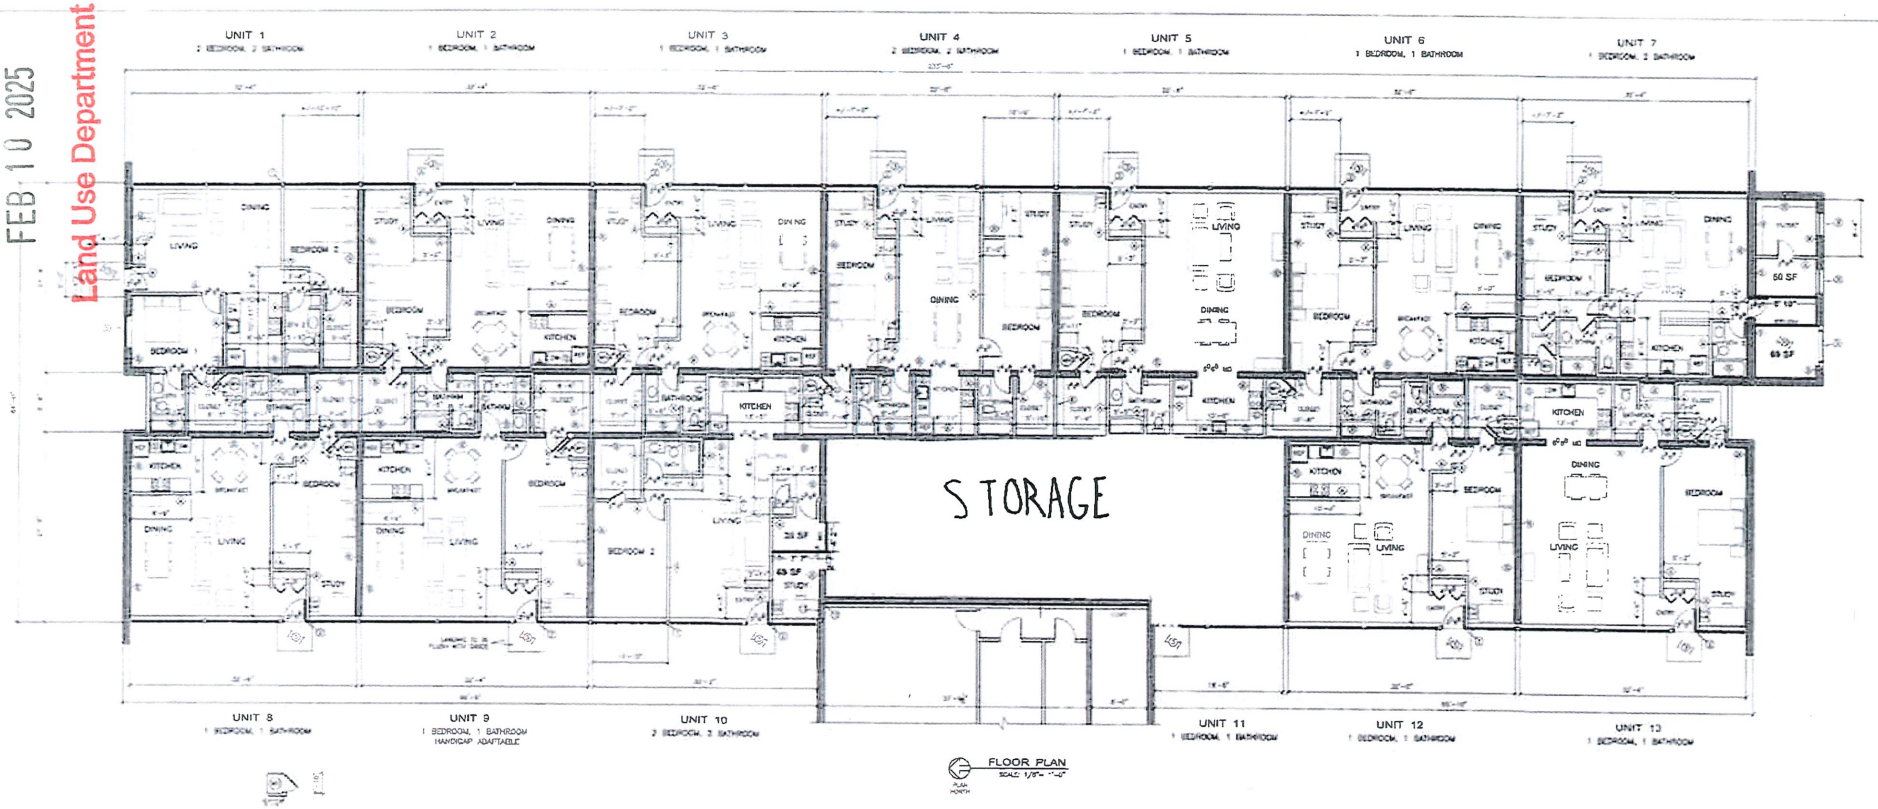

FLOOR PLAN
SCALE: 1/8"= 1'-0"

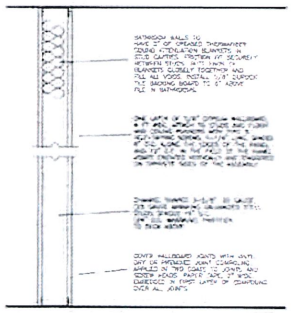

A PARTITION TYPE 'A'
NO SCALE

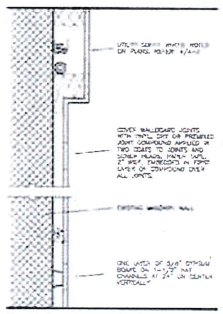

B PARTITION TYPE 'B'
NO SCALE

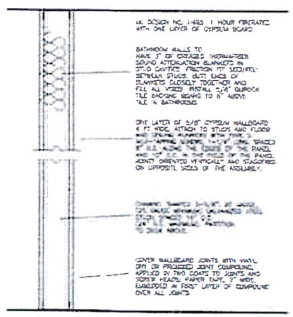

C PARTITION TYPE 'C'
NO SCALE

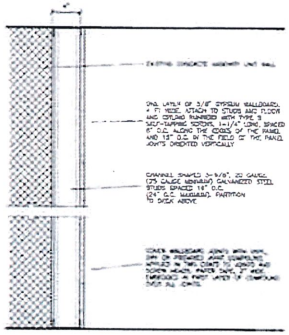

D PARTITION TYPE 'D'
NO SCALE

NOTES

(1) CERAMIC PARTITION OR WINDOW MULLION.
(2) ALIGN EDGE OF PARTITION WITH EDGE OF WINDOW MULLION.
(3) 4'-0"W x 6'-8"T LAMINATE AND STEEL OR CLAD HOLLOW METAL DOORS IN STEEL FRAMES. PROVIDE 1 PAIR OF DOORS EQUIPPED WITH CLOSER, LATCH AND PANIC HARDWARE AND KEYING CONFORMING TO OWNER'S KEYING SYSTEM. PROVIDE 1 PAIR OF DOORS WITH PANIC HARDWARE AND KEYING CONFORMING TO OWNER'S KEYING SYSTEM. DOORS SHALL BE 1 3/4" THICK.
(4) CUT OPENING IN MASONRY WALL FOR ENTRANCE DOOR.
(5) CUT OPENING IN MASONRY WALL FOR 4'-0" x 4'-0" CASEMENT WINDOW.
(6) CENTER PARTITION ON PARALLEL CONCRETE MASONRY WALLS BEYOND.
(7) REFER TO SHEET A-4 FOR ACCESS DOOR AND DETAIL OF SAME.
(8) INSTALL WEATHER STRIPPING ASSEMBLY AROUND DOOR WITH FINISHED APPEARANCE. CENTER FINISH STRIPS ON DOOR WITH WEATHER STRIPPING ON FRAME. SEAL DOOR WITH CONTINUOUS BEAD OF SILICONE SEALANT BETWEEN FINISH STRIPS AND FRAME. INSTALLATION SHALL BE IN ACCORDANCE WITH MANUFACTURER'S WRITTEN INSTRUCTIONS.
(9) REMOVE EXISTING ENTRANCE DOOR, FRAME, OVERHEAD CANOPY TO ACCOMODATE 4'-0" x 7'-0" CASEMENT WINDOW AND MASONRY INFILL. SALVAGE AND REINSTALL IN LOCATION SHOWN ON PLANS. REMOVE WITH CAREFUL DEMOLITION TO AVOID DAMAGE TO ADJACENT MATERIALS.
(10) FINISH FLOOR TO LEVEL OF EXISTING BUILDING FLOOR TO BE CONSTRUCTED OF 3/4" PLYWOOD SUBFLOOR ON 2 x 8" JOISTS AT 16" O.C. CENTERS.
(11) REMOVE EXISTING CONCRETE STAIRS TO LOWER LEVEL.
(12) SAW CUT END TO CONCRETE WALLS TO FIT NEW ROOFING. INSTALL NEW ROOF DECK IN LINE WITH EXISTING. CUT TO REPAIRED ROOF. COVER EXPOSED ROOF WITH EXPANSION JOINT.
(13) SEPARATE WOOD ARBOR FROM WALL. PROVIDE WATER PROTECTION AT WALL AND EXPANSION JOINT AT SEPARATION.

	DAVID ELIAS, AIA ARCHITECT 311 ALEXANDER ROAD NEW BRITAIN, CT 06053 (860) 224-8671	LEDYARD CENTER SCHOOL 740 COLONEL LEDYARD HIGHWAY LEDYARD, CONNECTICUT	MAY 04, 2023 A-2 OF *